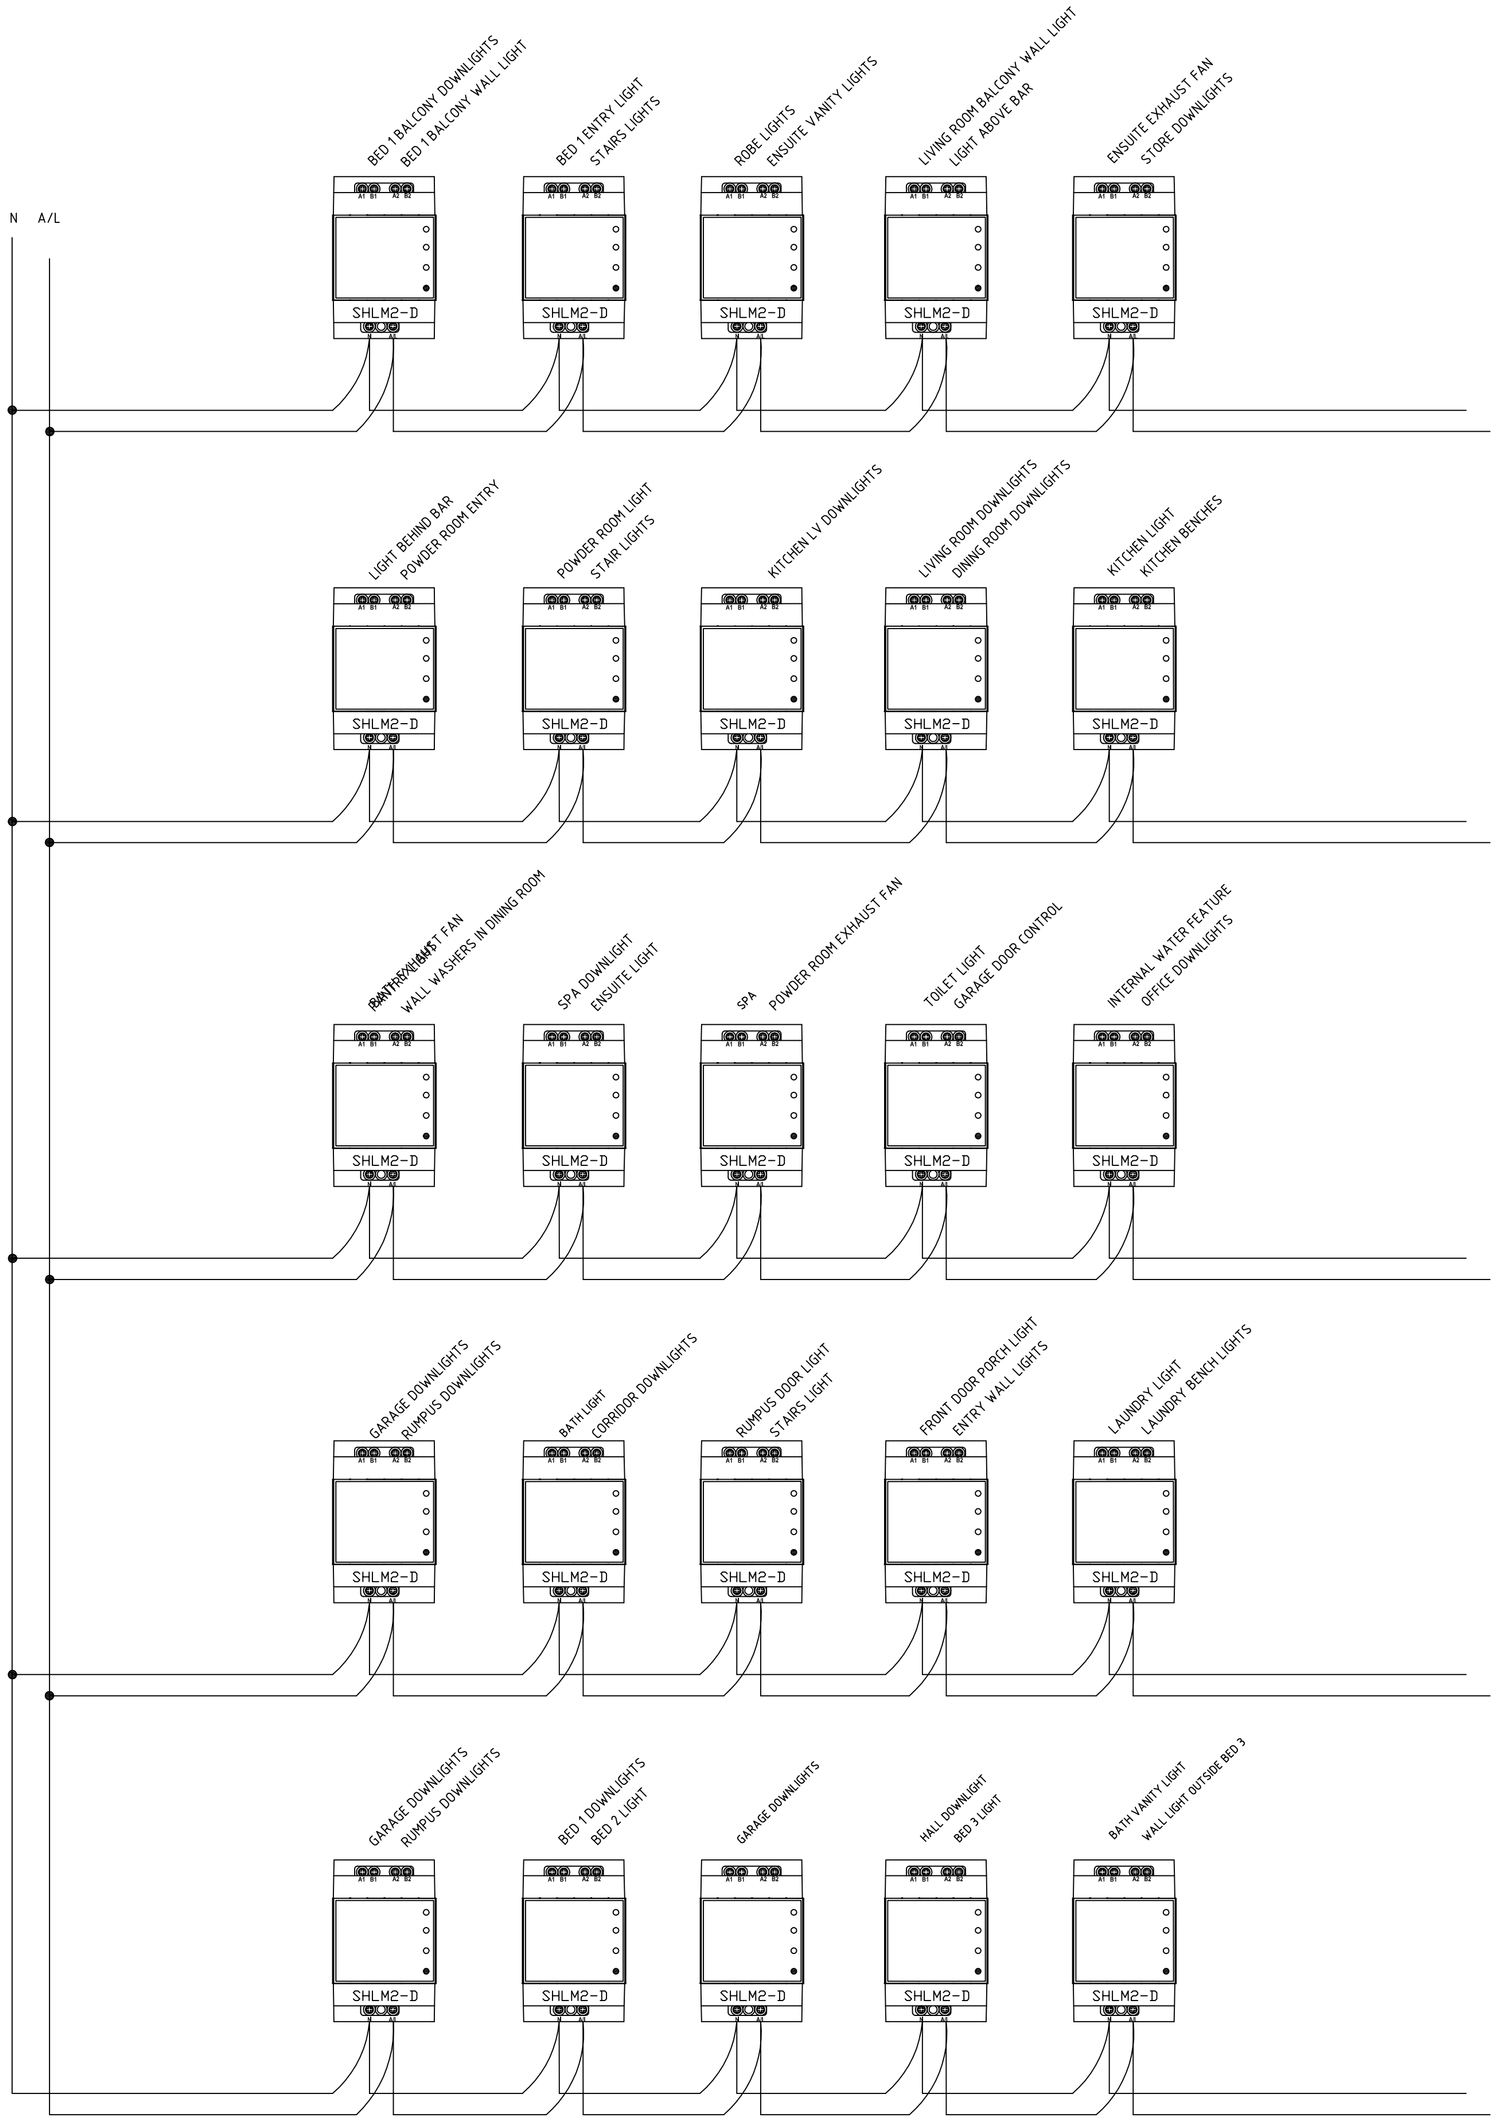

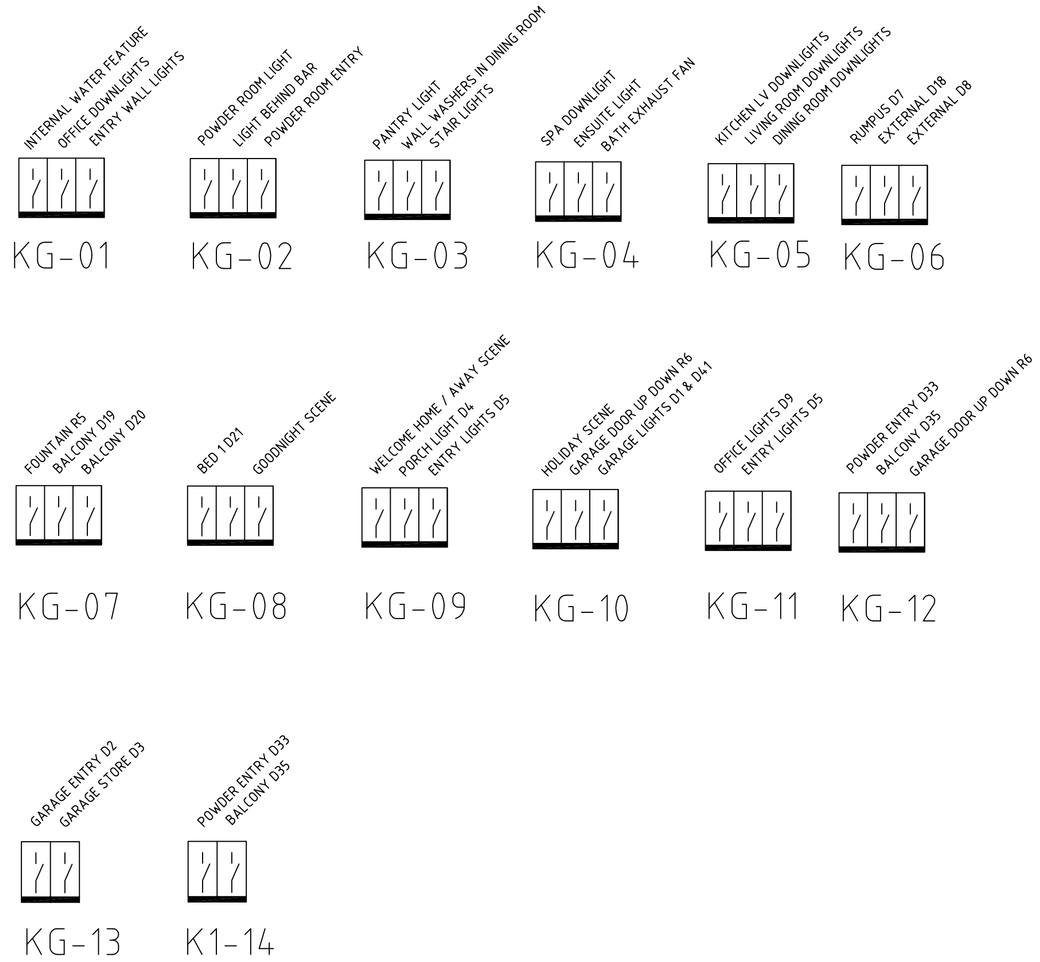

REV.	DESCRIPTION	DRAWN	APP'D	DATE
A	PRELIMINARY ISSUE	---	---	--/--/05

ARCHITECT:

BE-HOME DEZIGN

BE- HOME Pty Ltd
A.C.N. 008 809 786
Level 3, Hyatt Centre
3 Plain Street East Perth
Western Australia 6004
Facsimile (08) 6222 7100
Telephone (08) 6222 7000
Email sales@be-home.com.au

PROJECT:
–
–
–

TITLE:
ELECTRICAL SERVICES
–
–
–

Example only

DESIGNED : ---	VERIFIED : –	--/--/09
DRAWN : ---	APPROVED FOR TENDER : –	--/--/09
SCALE : ---	APPROVED FOR CONSTRUCTION : –	--/--/09

PROJECT No.	DRAWING No.	REVISION
18XXX-BRI-X	E-XX	A